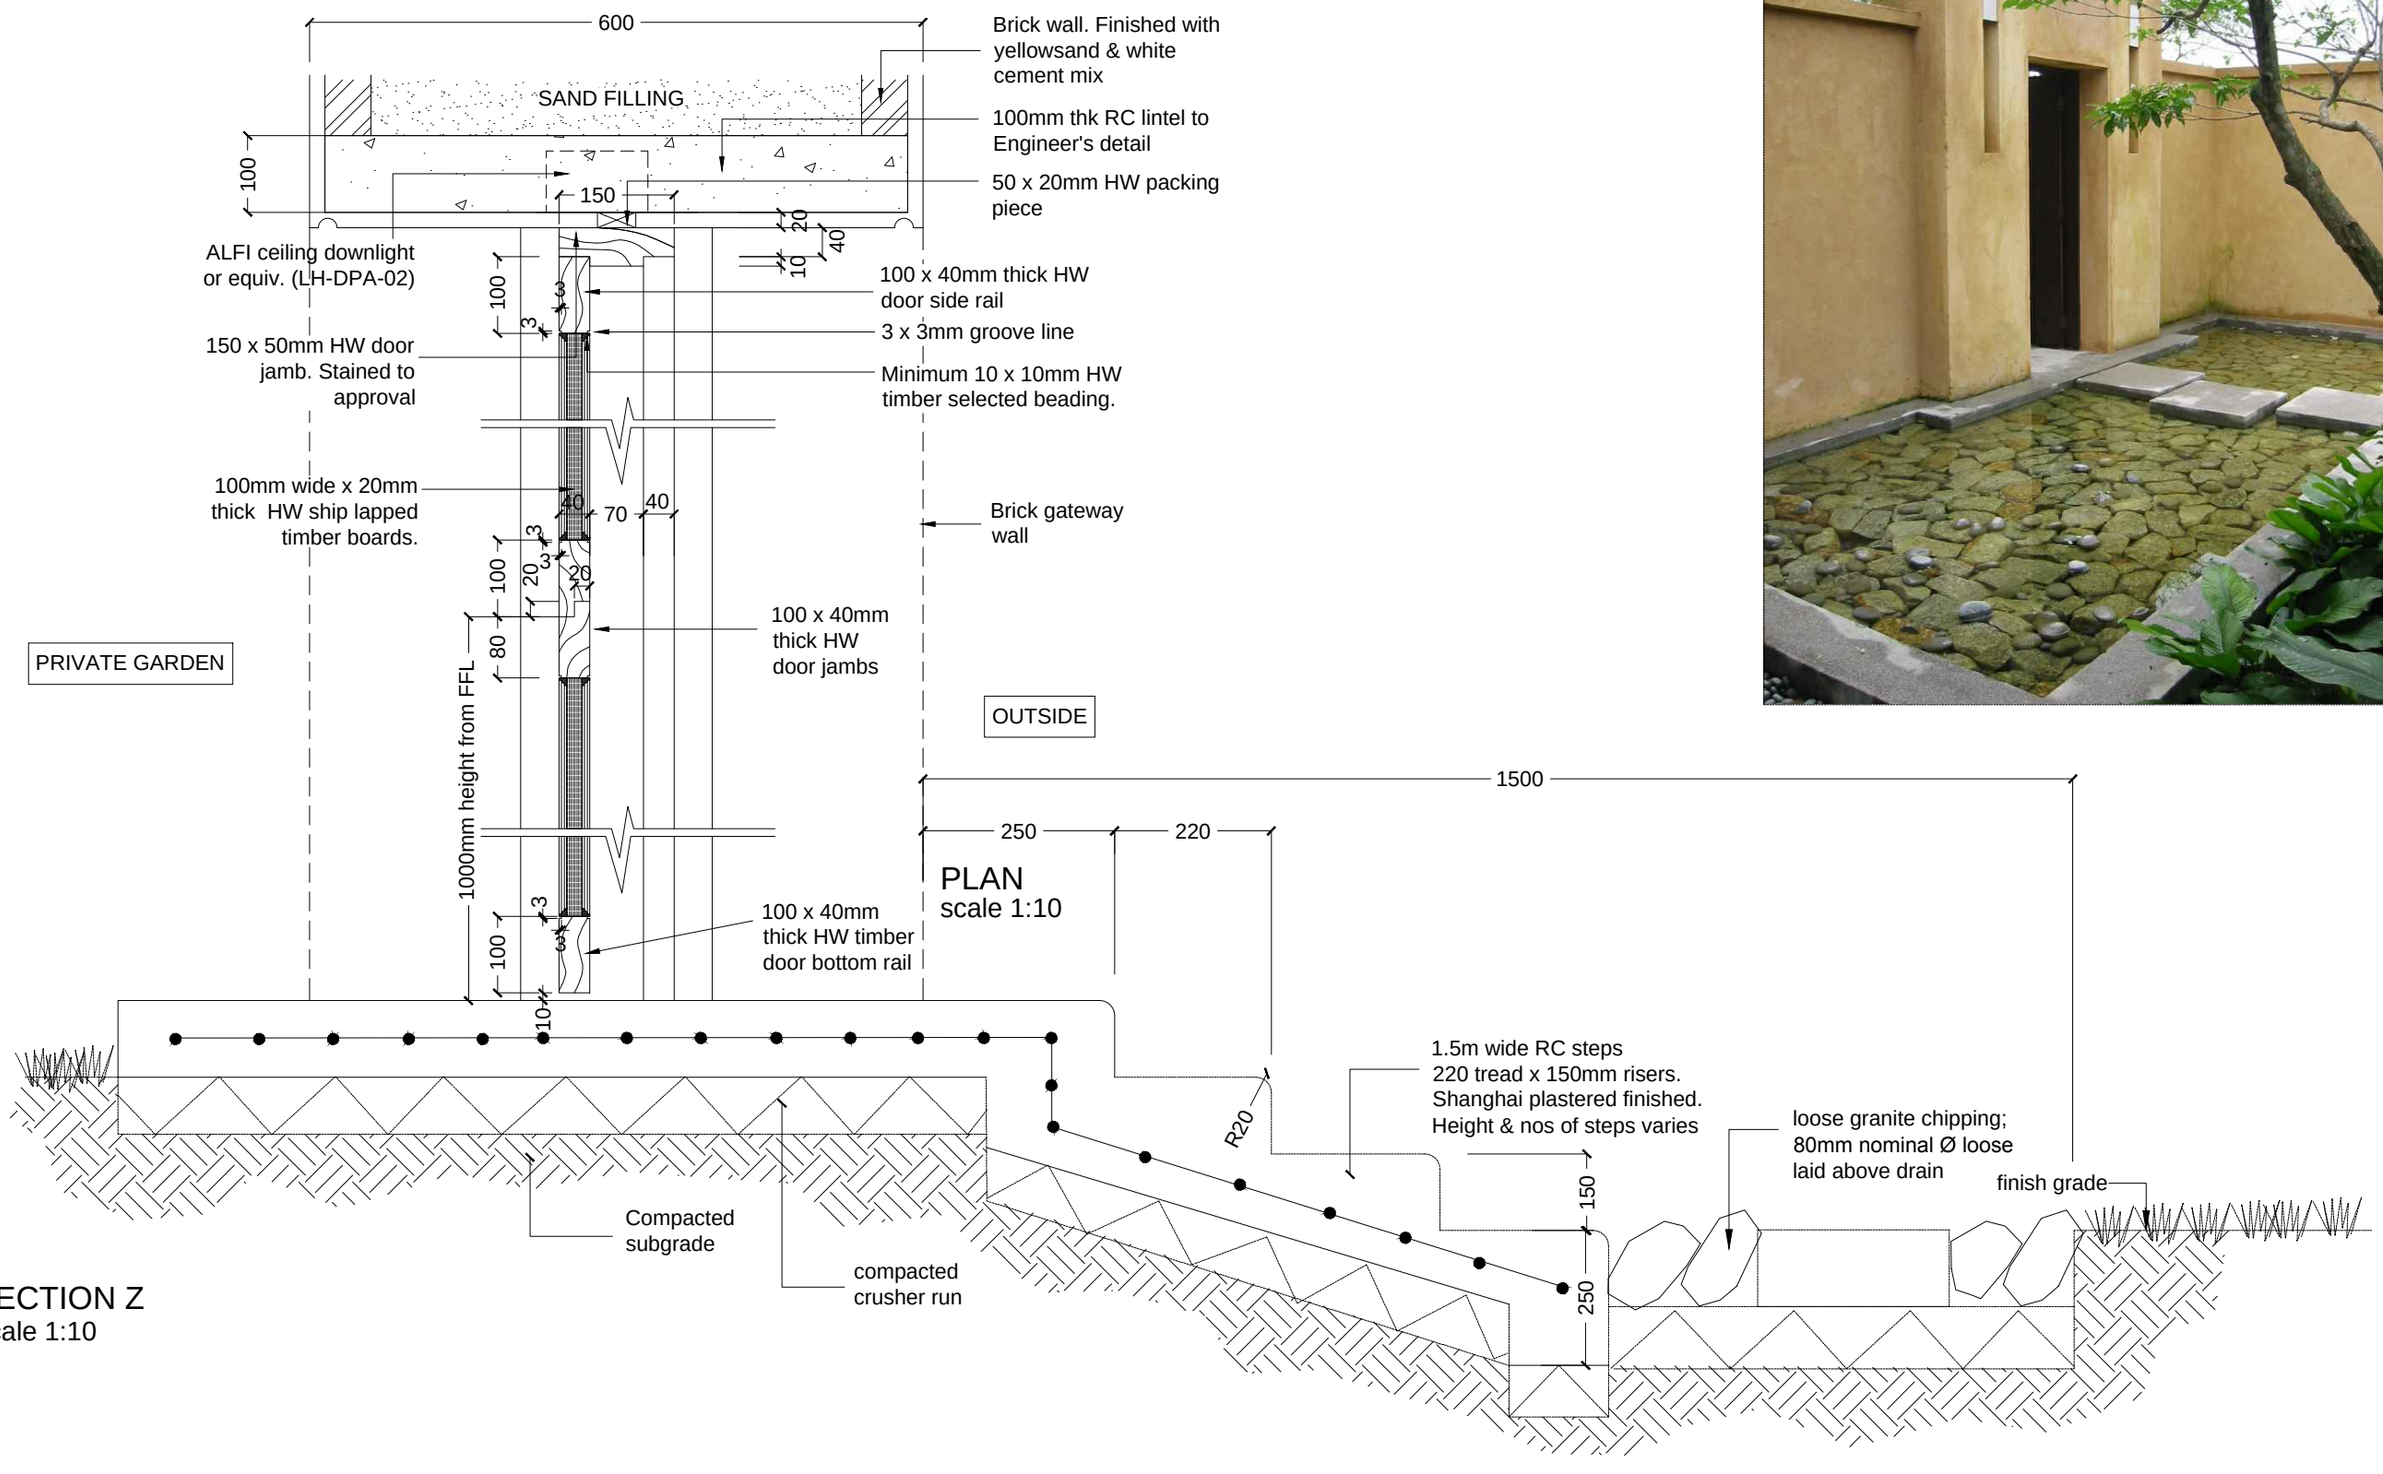

a GATEWAY DETAIL FOR TYPE P2 UNITS

scale 1:10