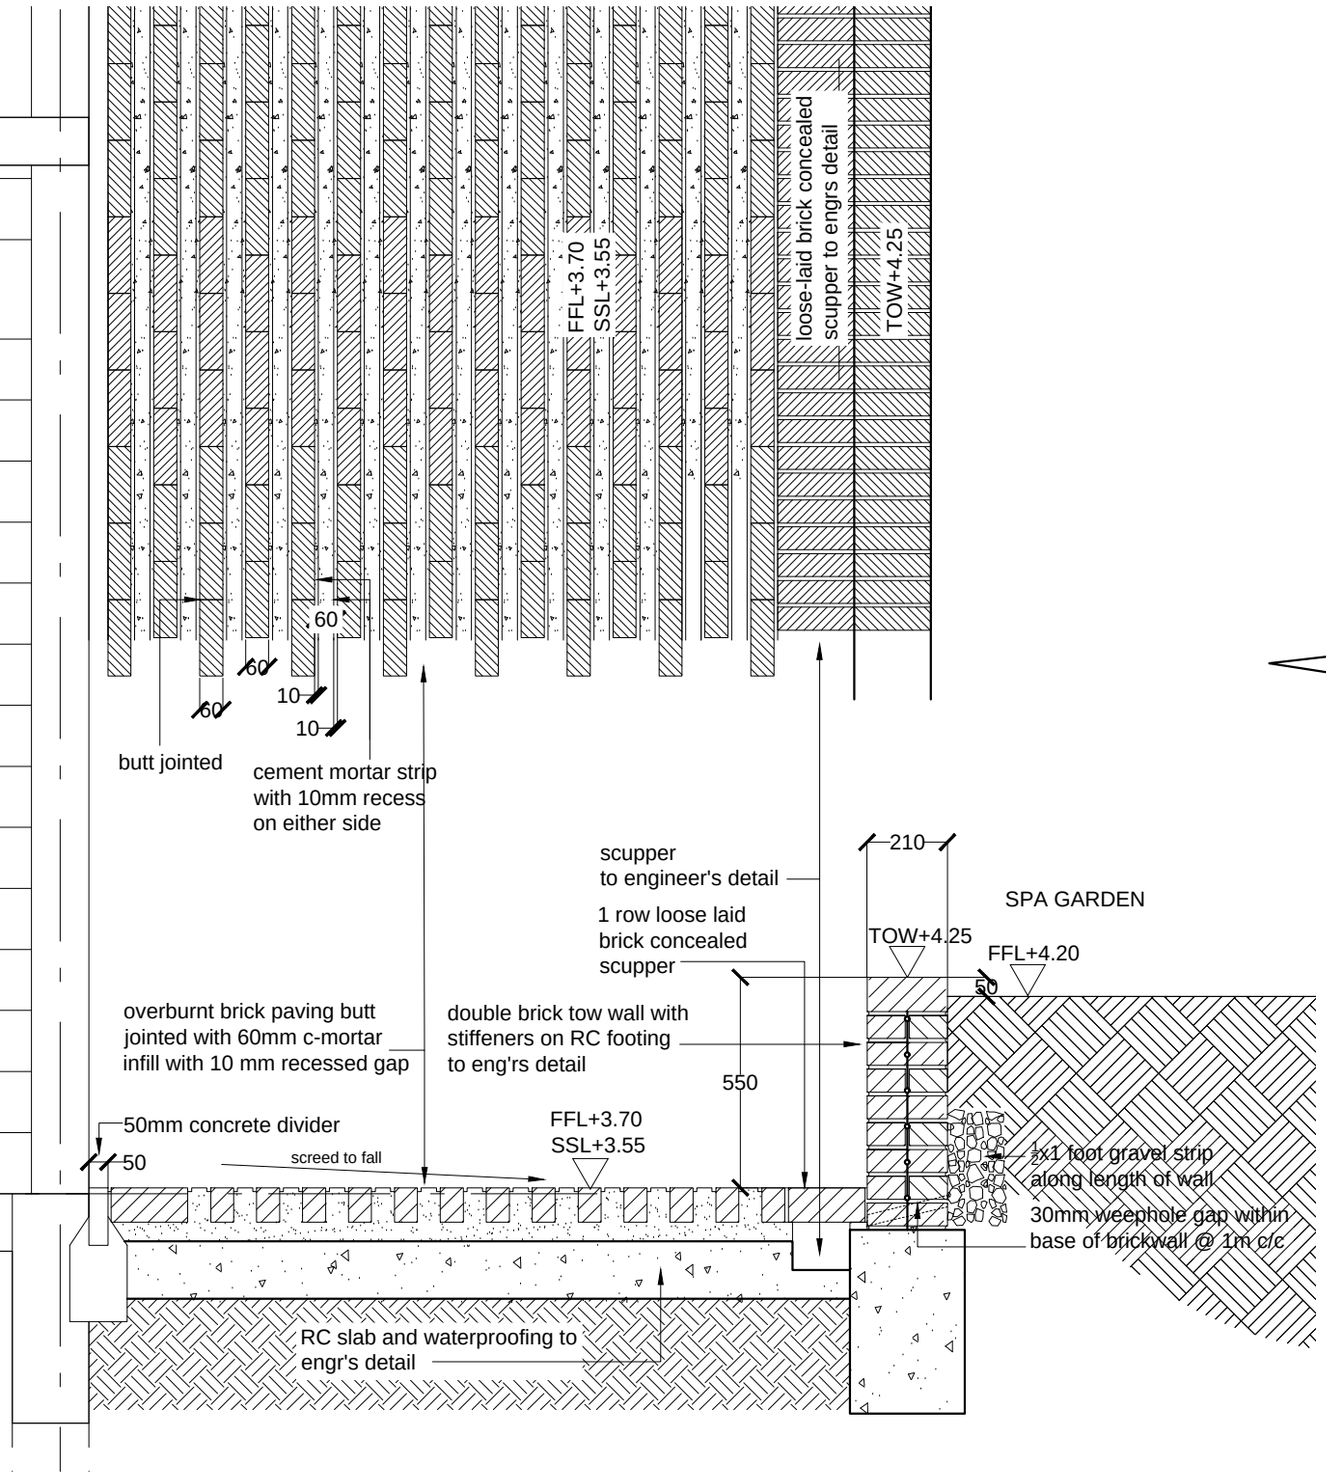

DETAIL B : TOW WALL/ SERVICE WALKWAY

Scale 1:20

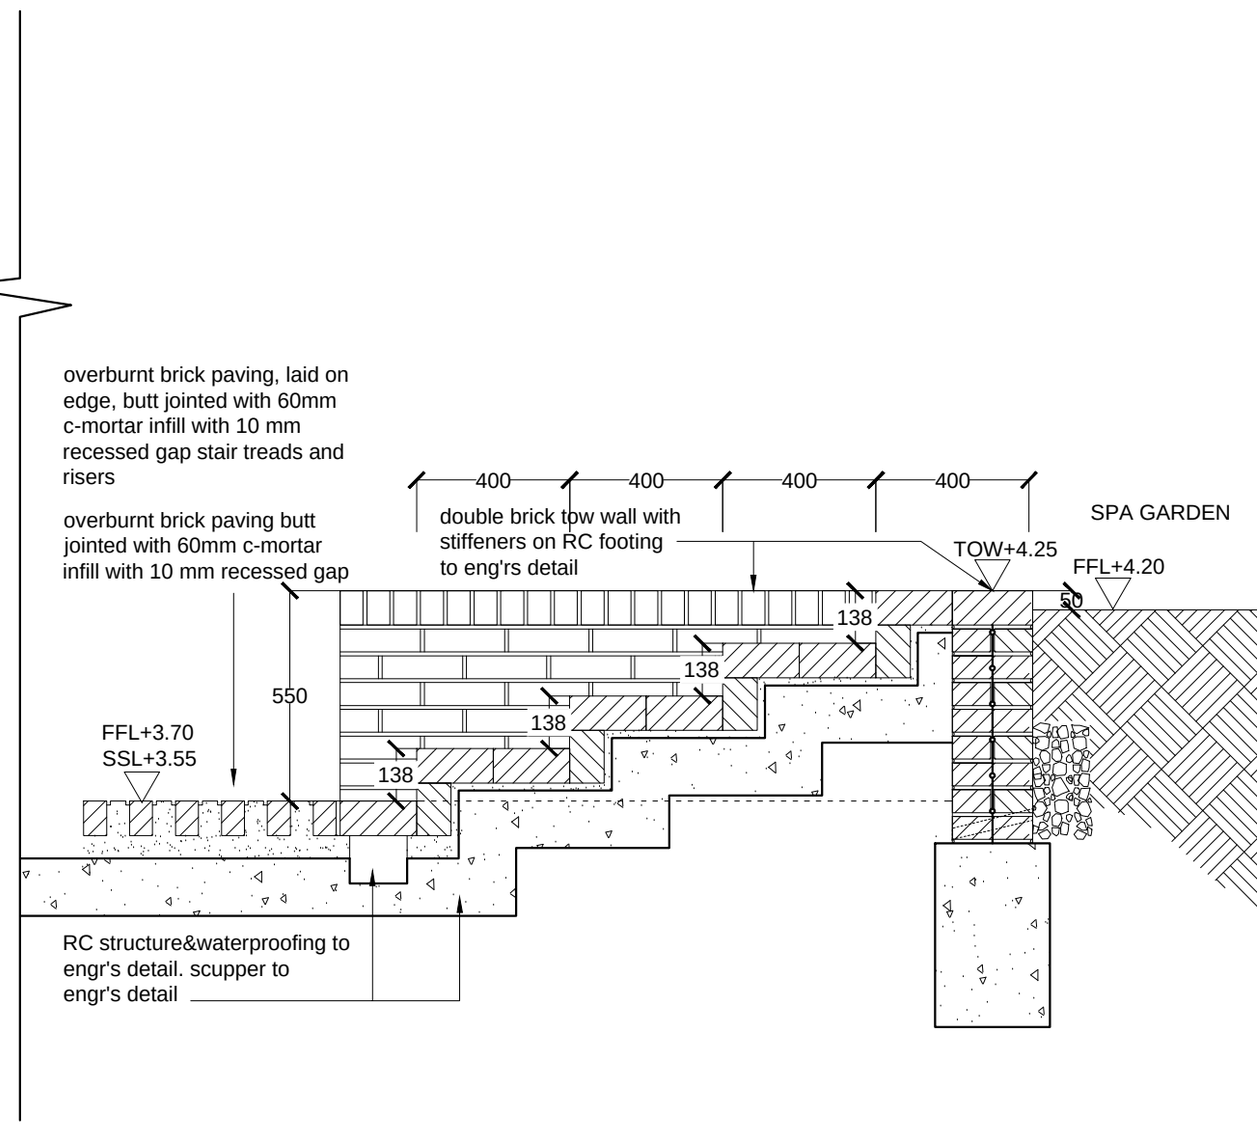

DETAIL C : TOW WALL/ BRICK STAIRS

Scale 1:20