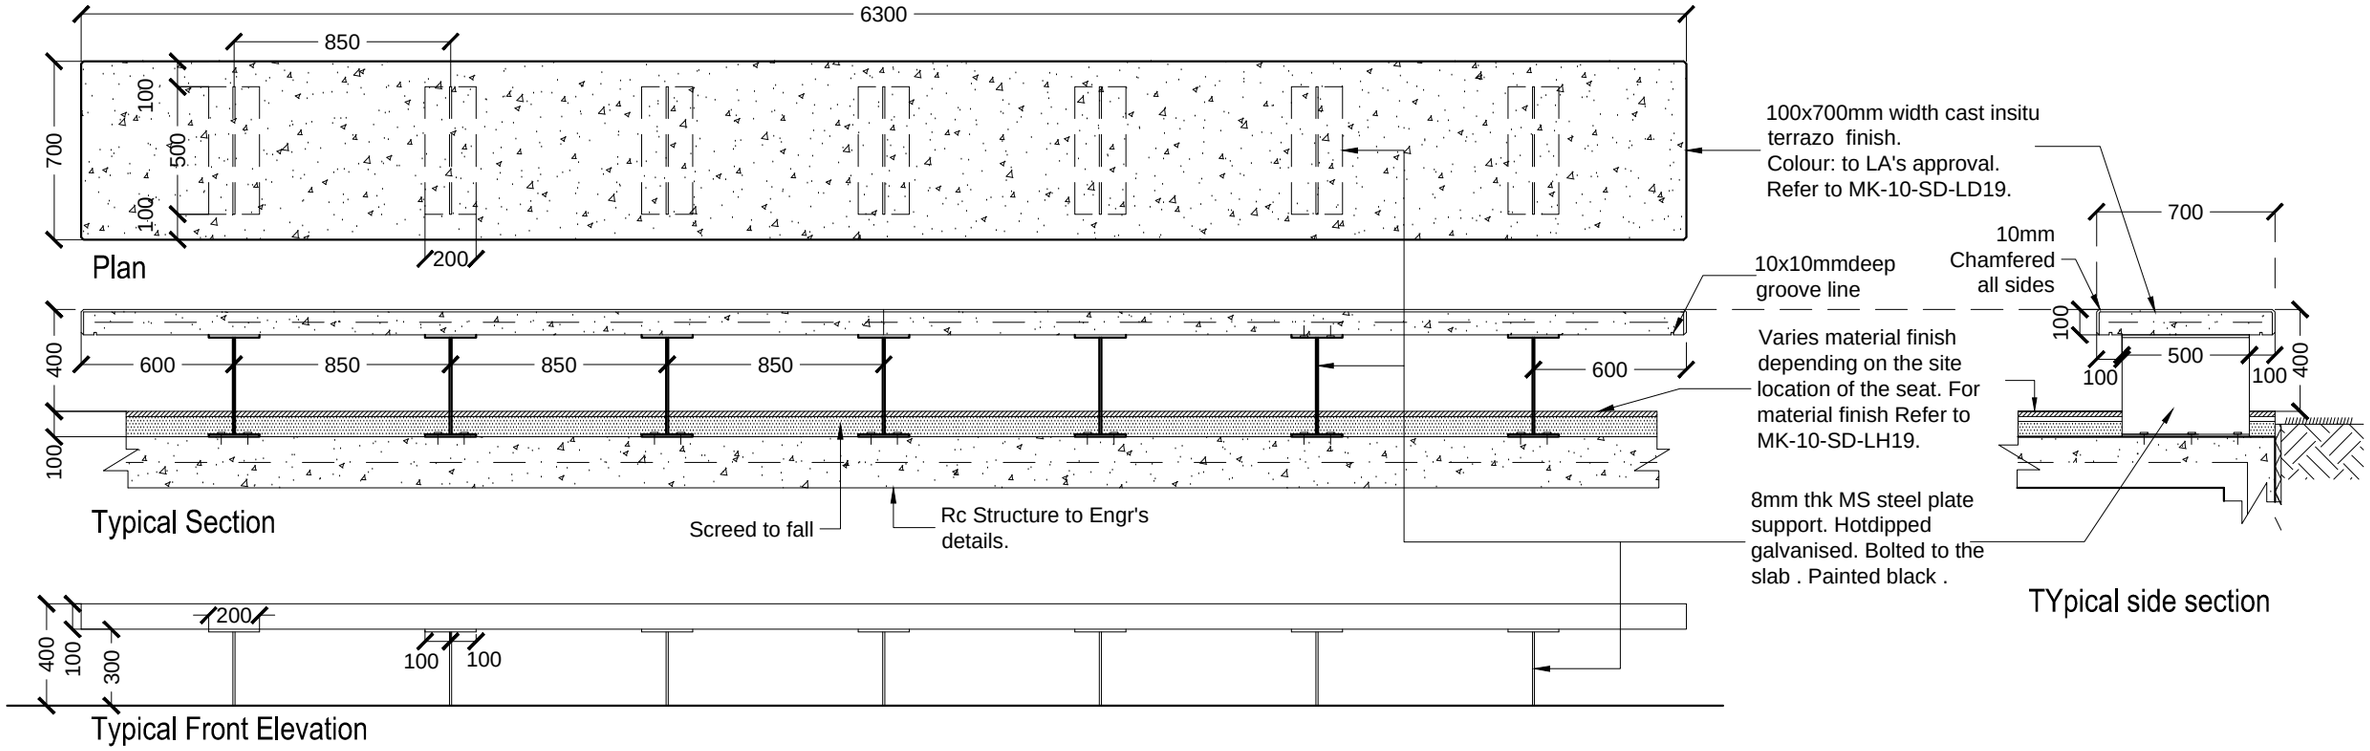

C1-18
LDC1-00

Typical Details: Seatwall Type 1

SCALE 1: 30

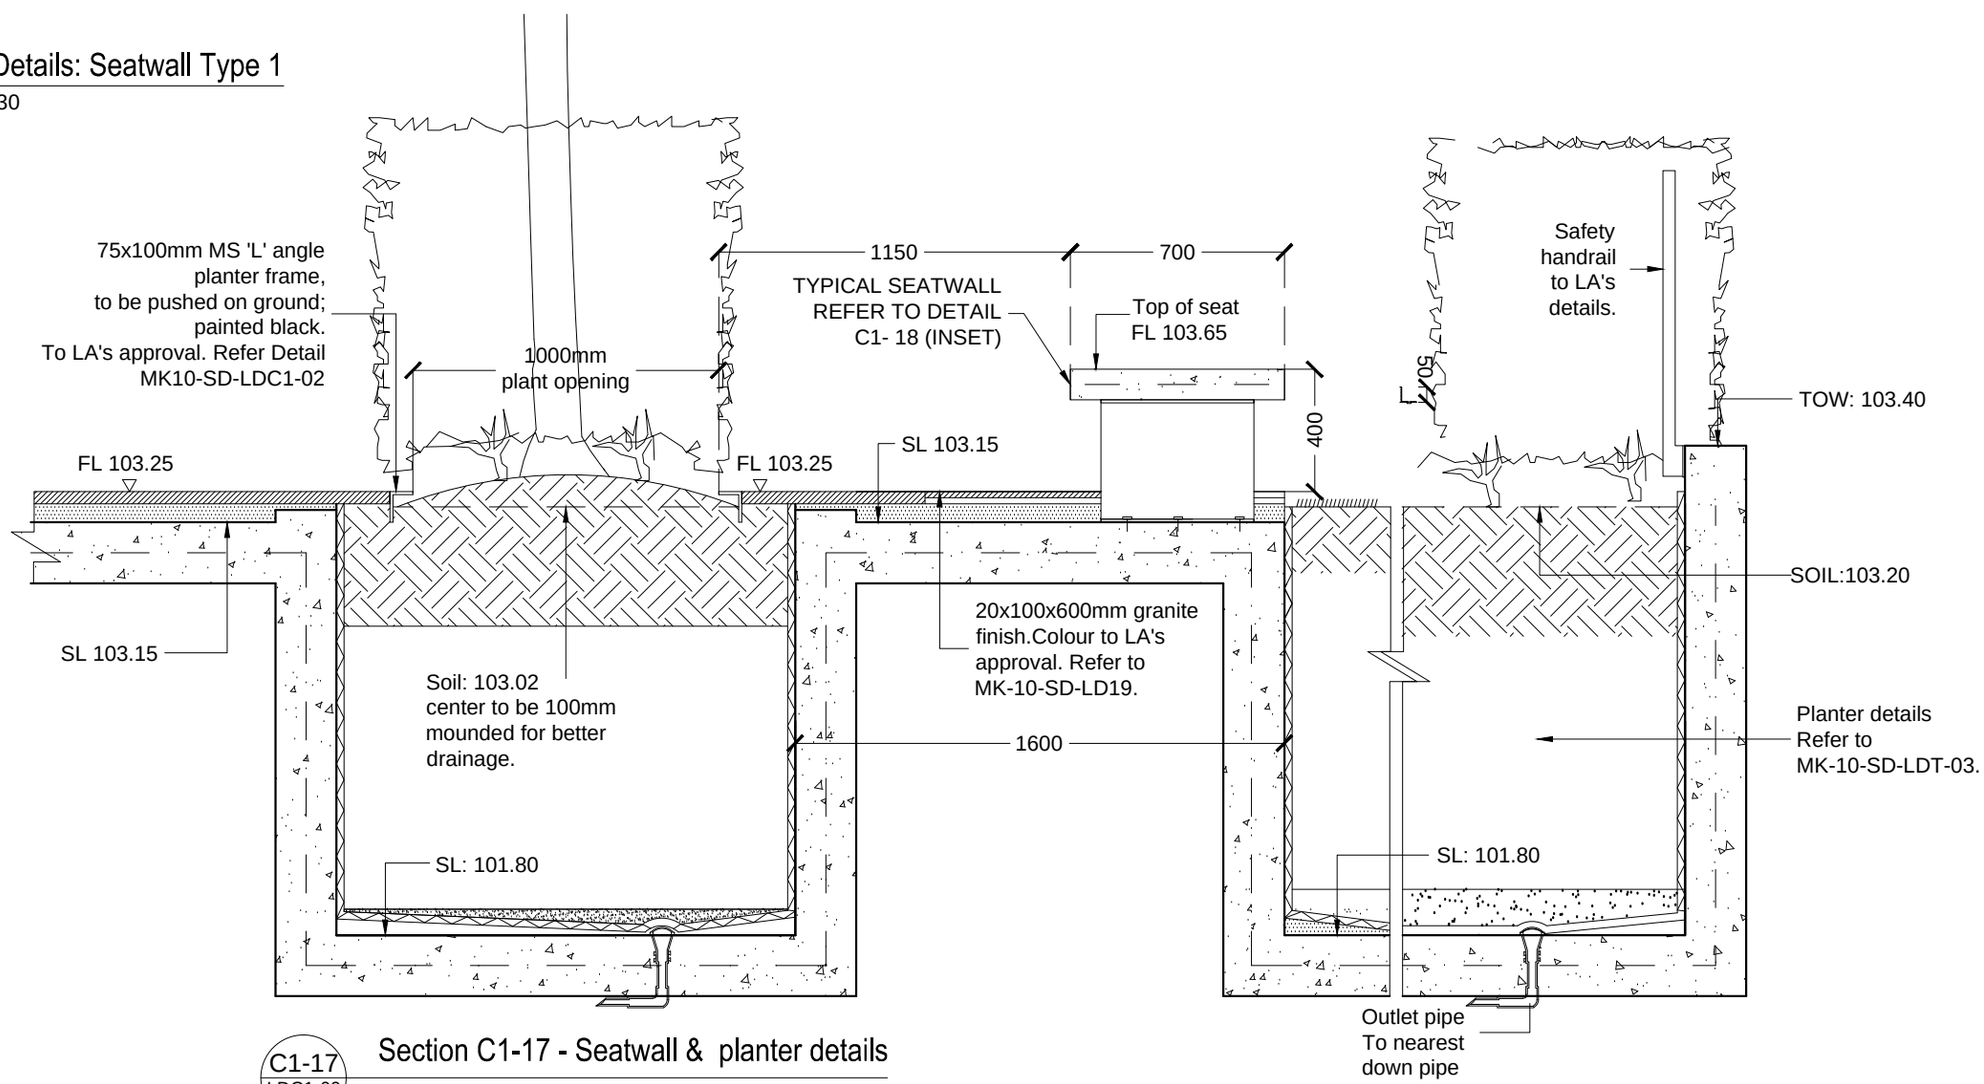

C1-17
LDC1-00

Section C1-17 - Seatwall & planter details

SCALE 1: 25