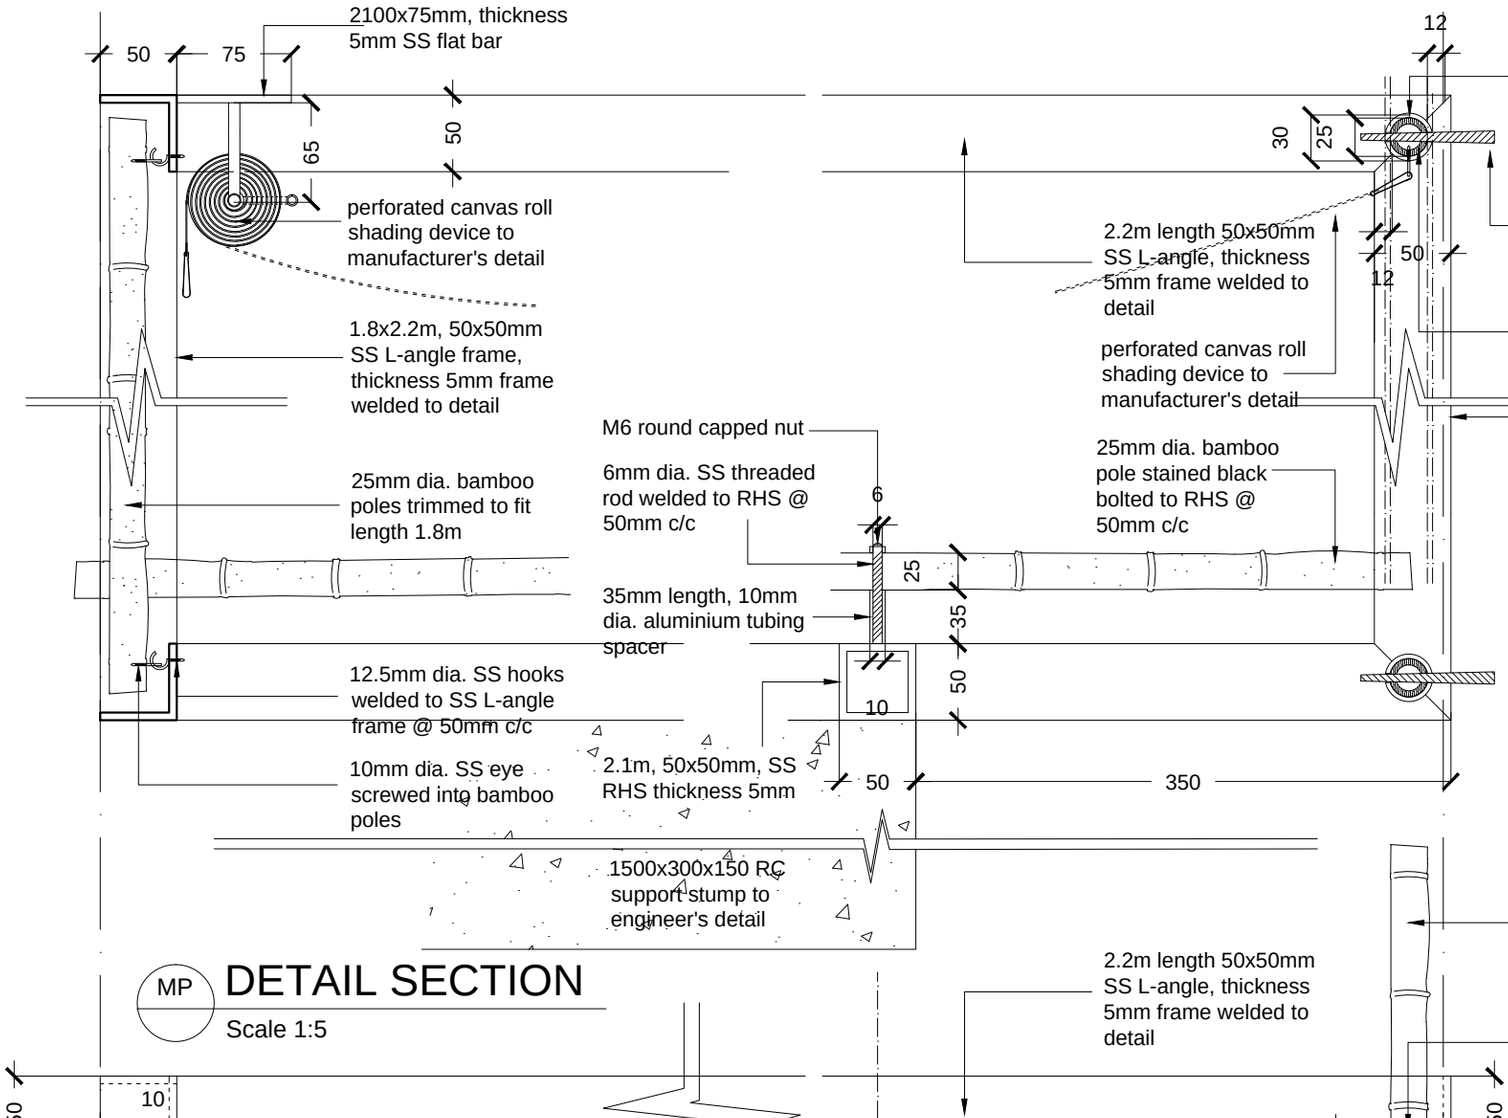

MP

DETAIL SECTION

Scale 1:5

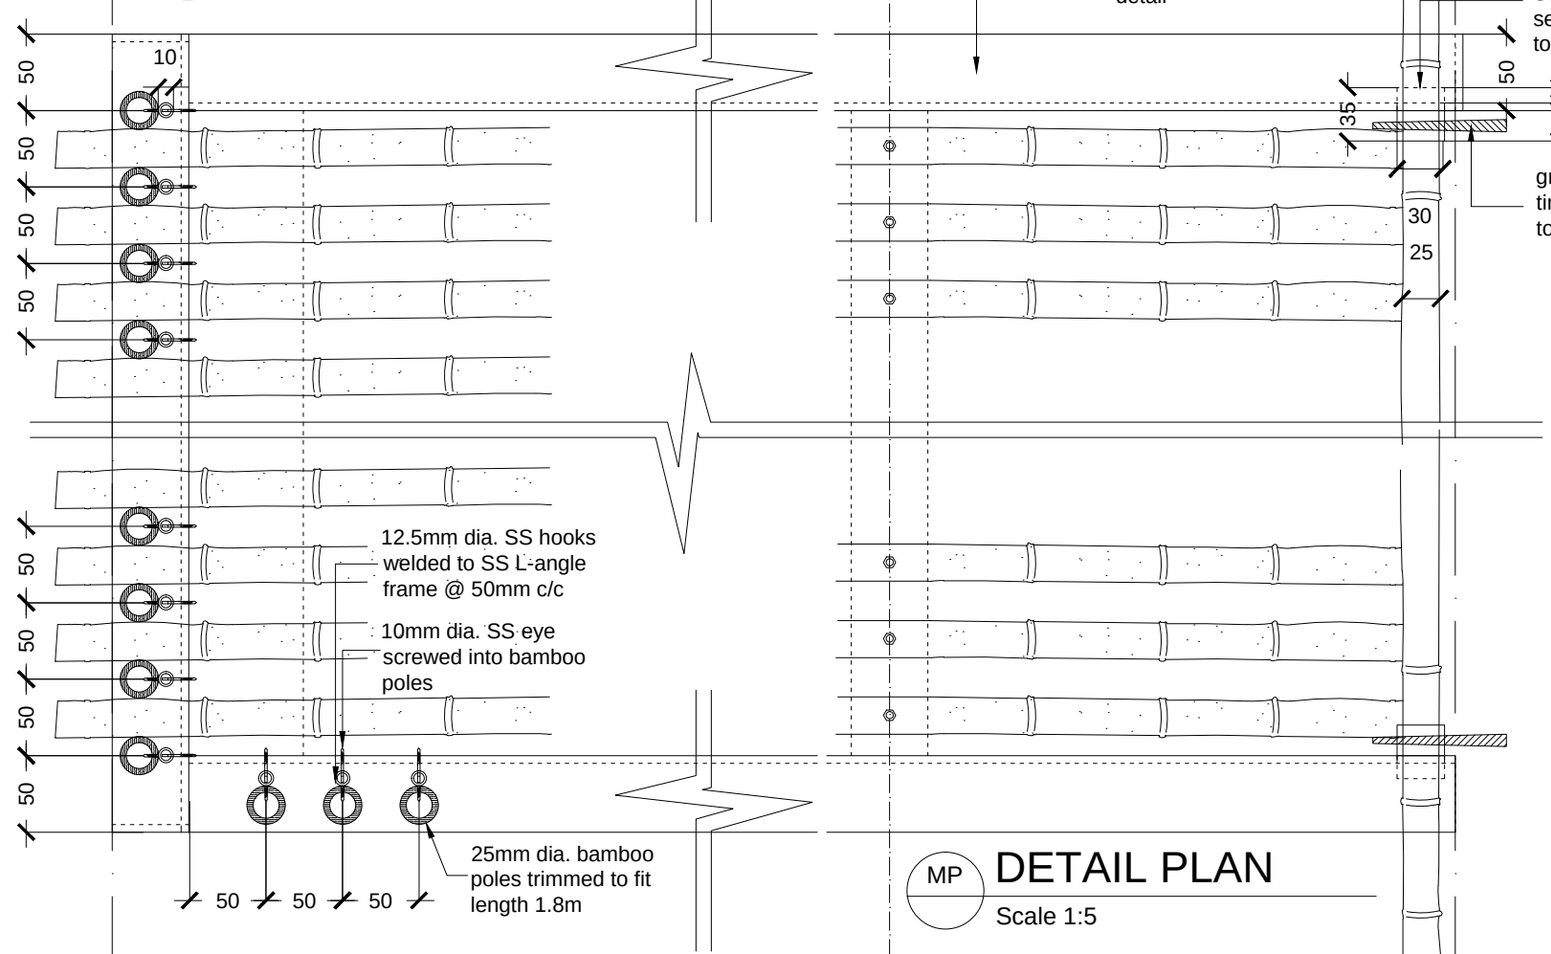

MP

DETAIL PLAN

Scale 1:5

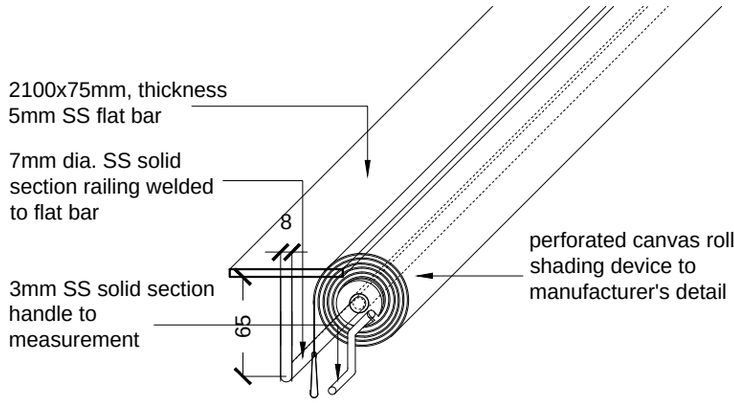

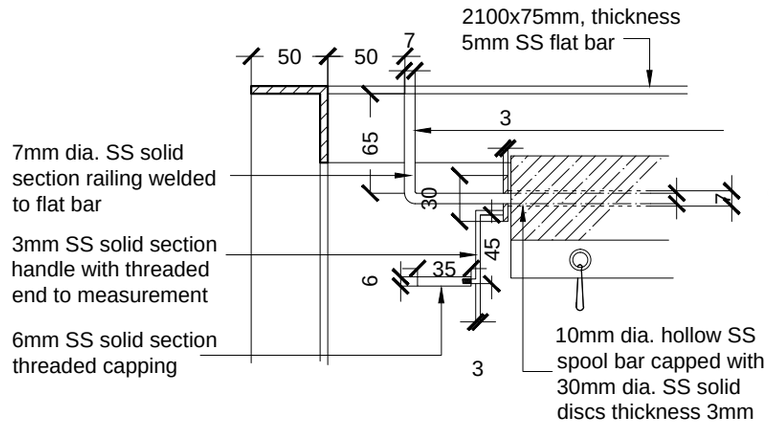

MP

DETAIL SECTION : canvas rail

Scale 1:5