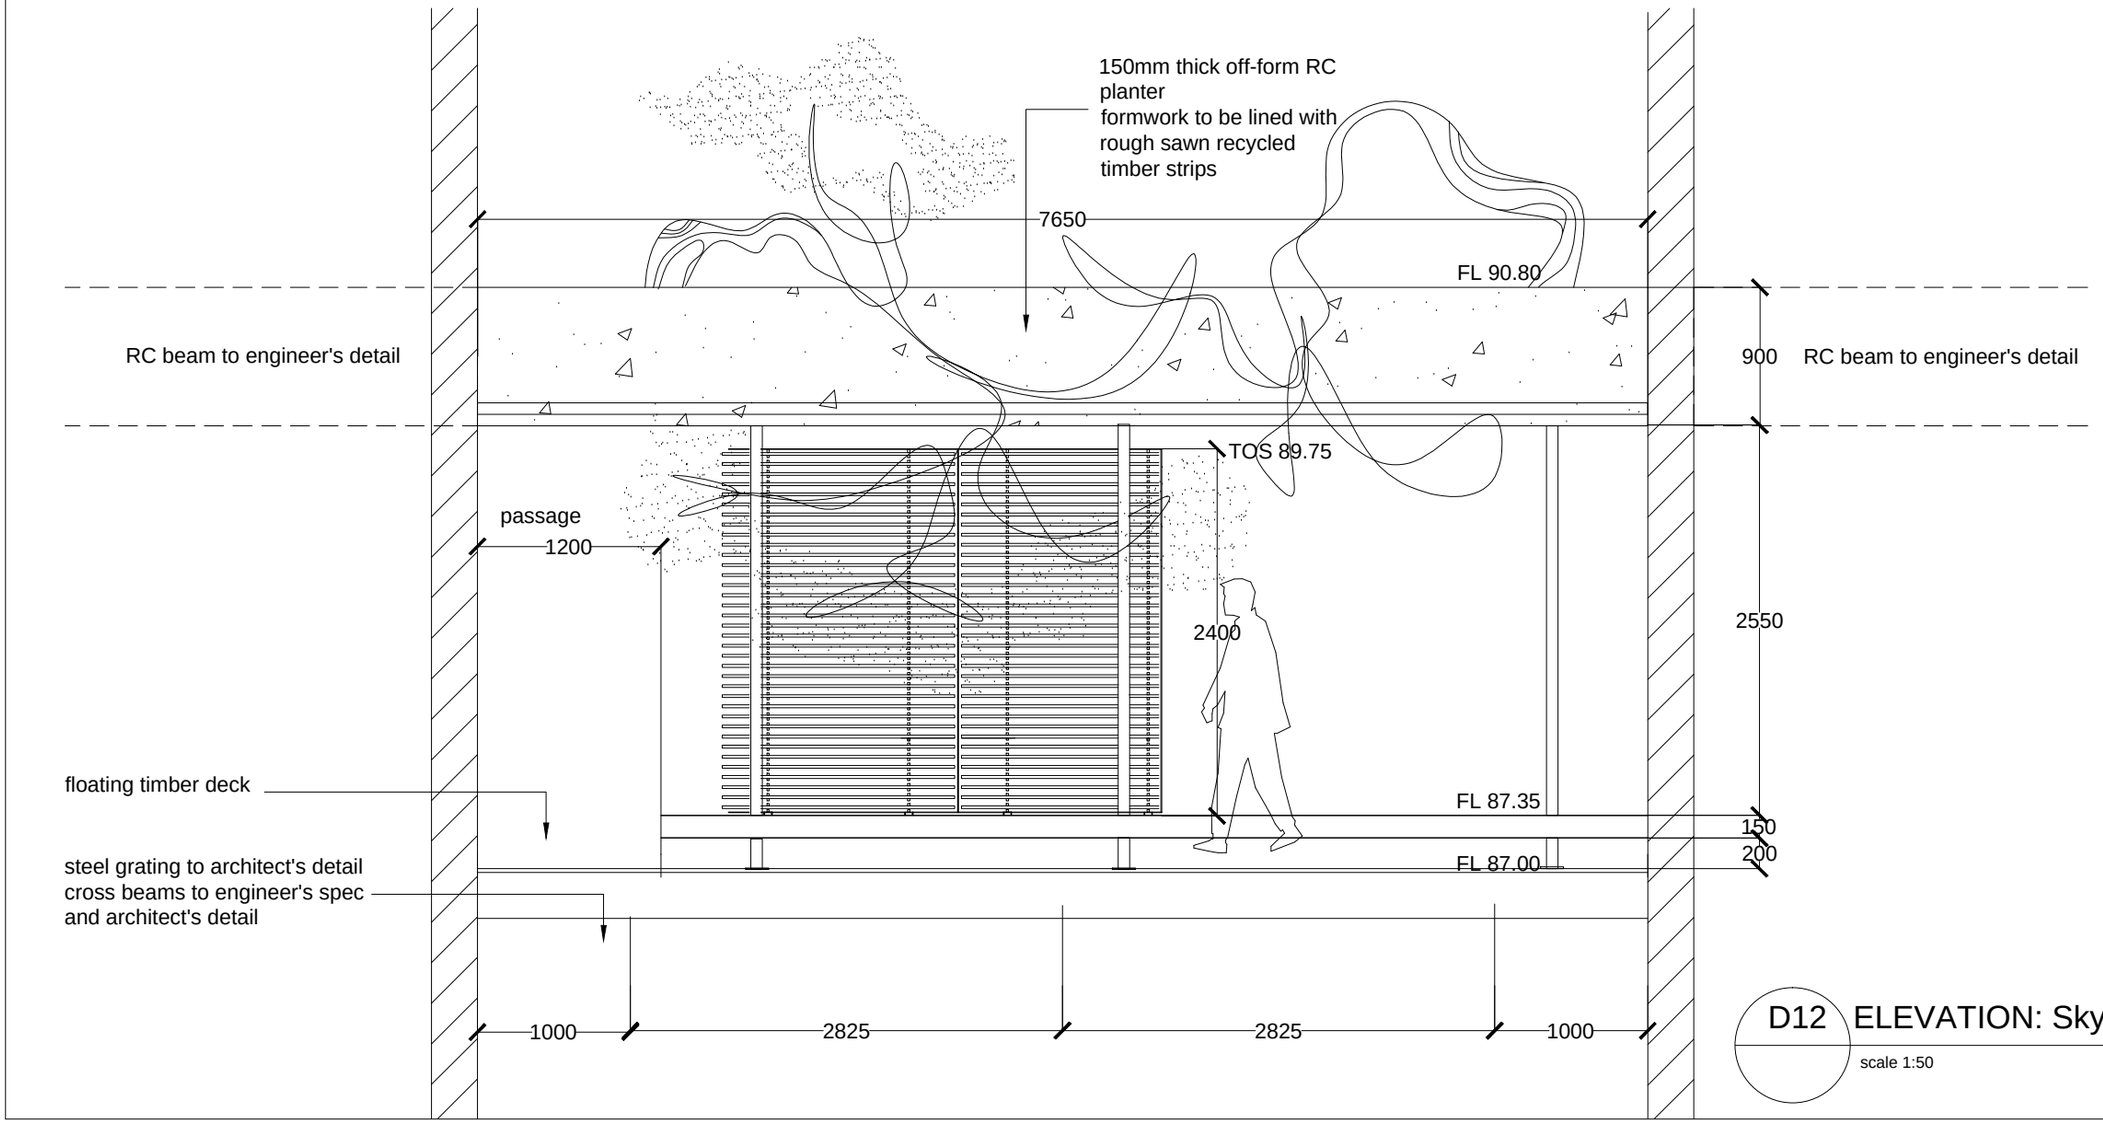

D12 ELEVATION: Sky Pavillion

scale 1:50

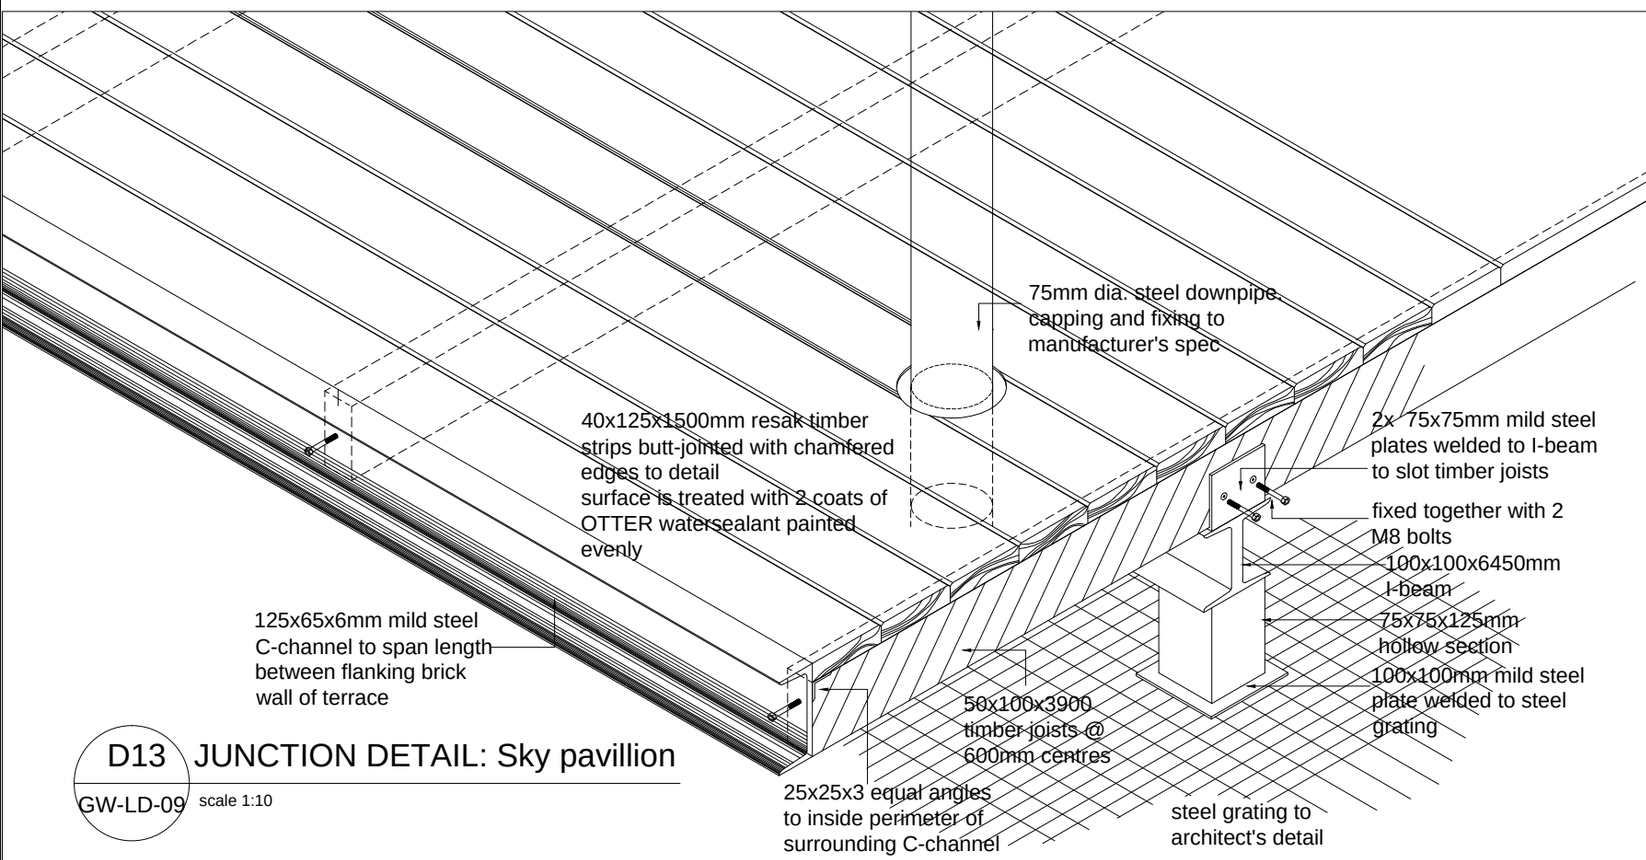

D13 JUNCTION DETAIL: Sky pavillion

GW-LD-09 scale 1:10

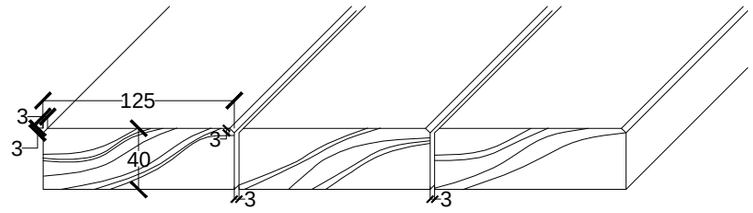

NOTE: 40x125x1500mm resak timber strip with chamfered edges laid with 3mm gap for water to flow through surface is treated with 2 coats of OTTER watersealant painted evenly

D14 Timber deck detail

scale 1:5